





WAREHOUSE AND OUTDOOR STORAGE FOR LEASE

PROPERTY HIGHLIGHTS:


- 8.99 AC
- Existing industrial building on-site
- 9,843 SF w/ 55,480 SF IOS
- Drive in loading (3)
- Can lease together or separate
- Zoned: PDGI
- Heavy industrial uses by-right
- Outdoor storage
- Lot 1
- 33,370 SF IOS
- Lot 2
- 68,600 SF IOS

WAREHOUSE BUILDING PLANS

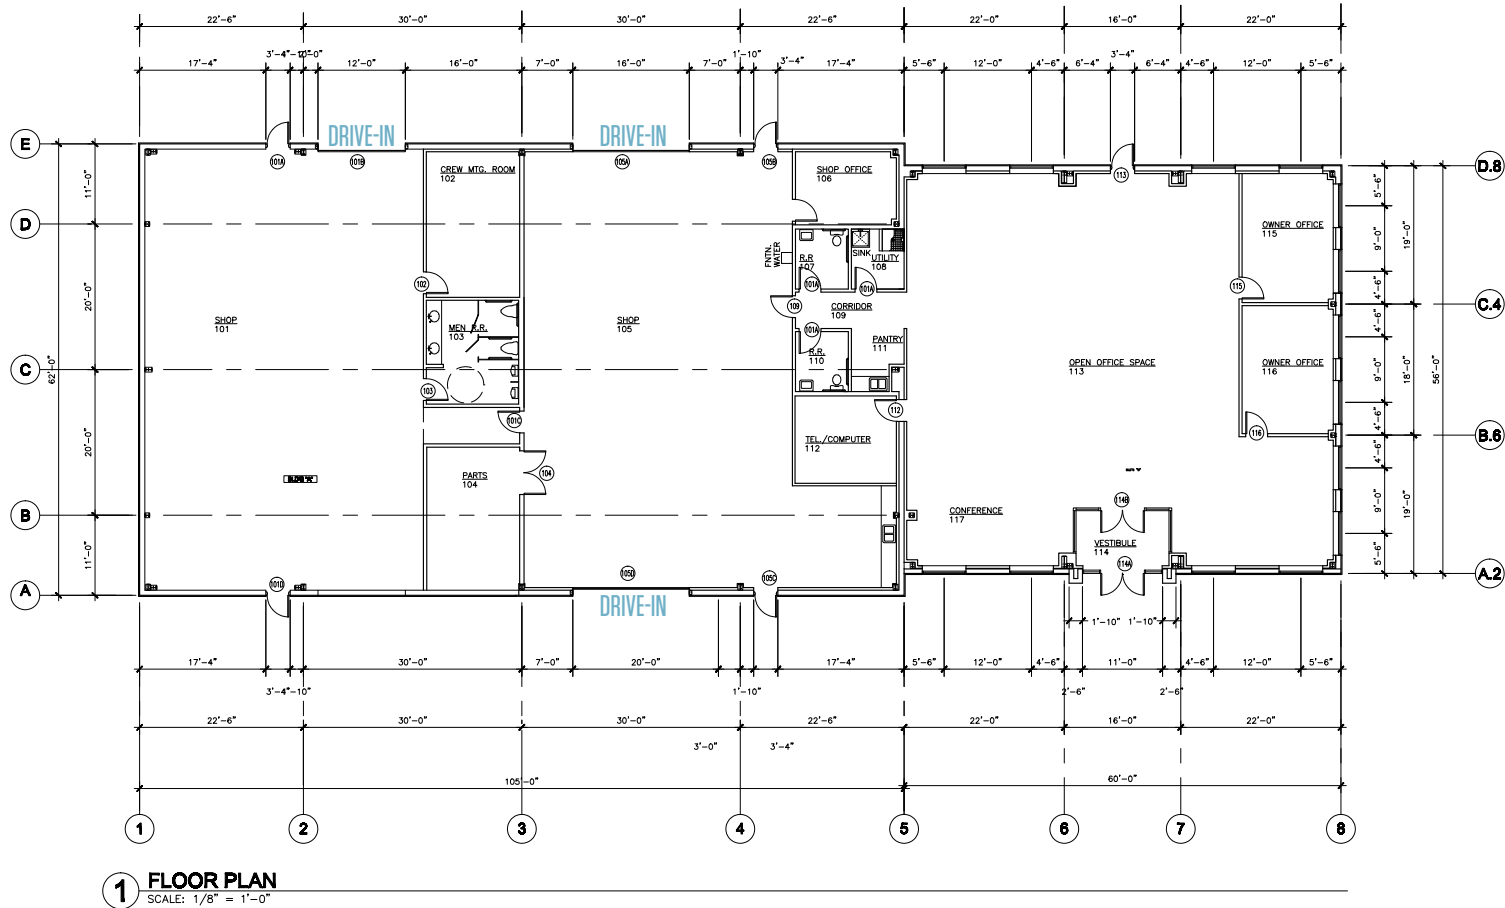


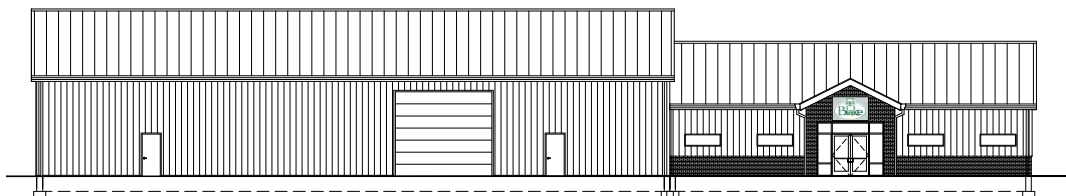


1 FRONT ELEVATION
SCALE: 1/8" = 1'-0"

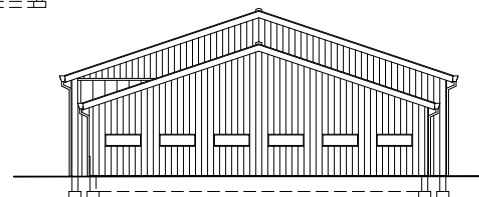

2 RIGHT SIDE ELEVATION
SCALE: 1/8" = 1'-0"

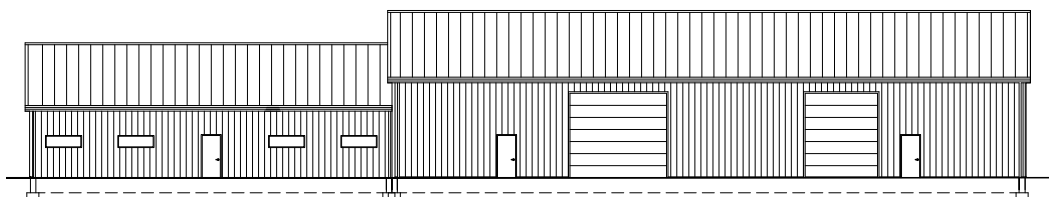

3 REAR ELEVATION
SCALE: 1/8" = 1'-0"

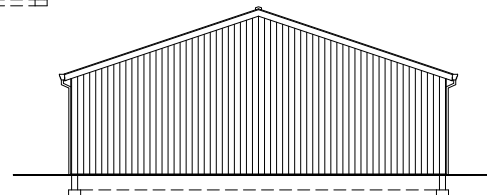

CLOSE-UP

19473 SAMUELS MILL CT

LEESBURG, VA 20175



RYAN GOELLER, CCIM
rgoeller@klnb.com
703-268-2731

CHASE STEWART
cstewart@klnb.com
703-268-2732


JEFF TARAE
jtarae@klnb.com
703-268-2741

NAIklnb

AERIAL

19473 SAMUELS MILL CT

LEESBURG, VA 20175

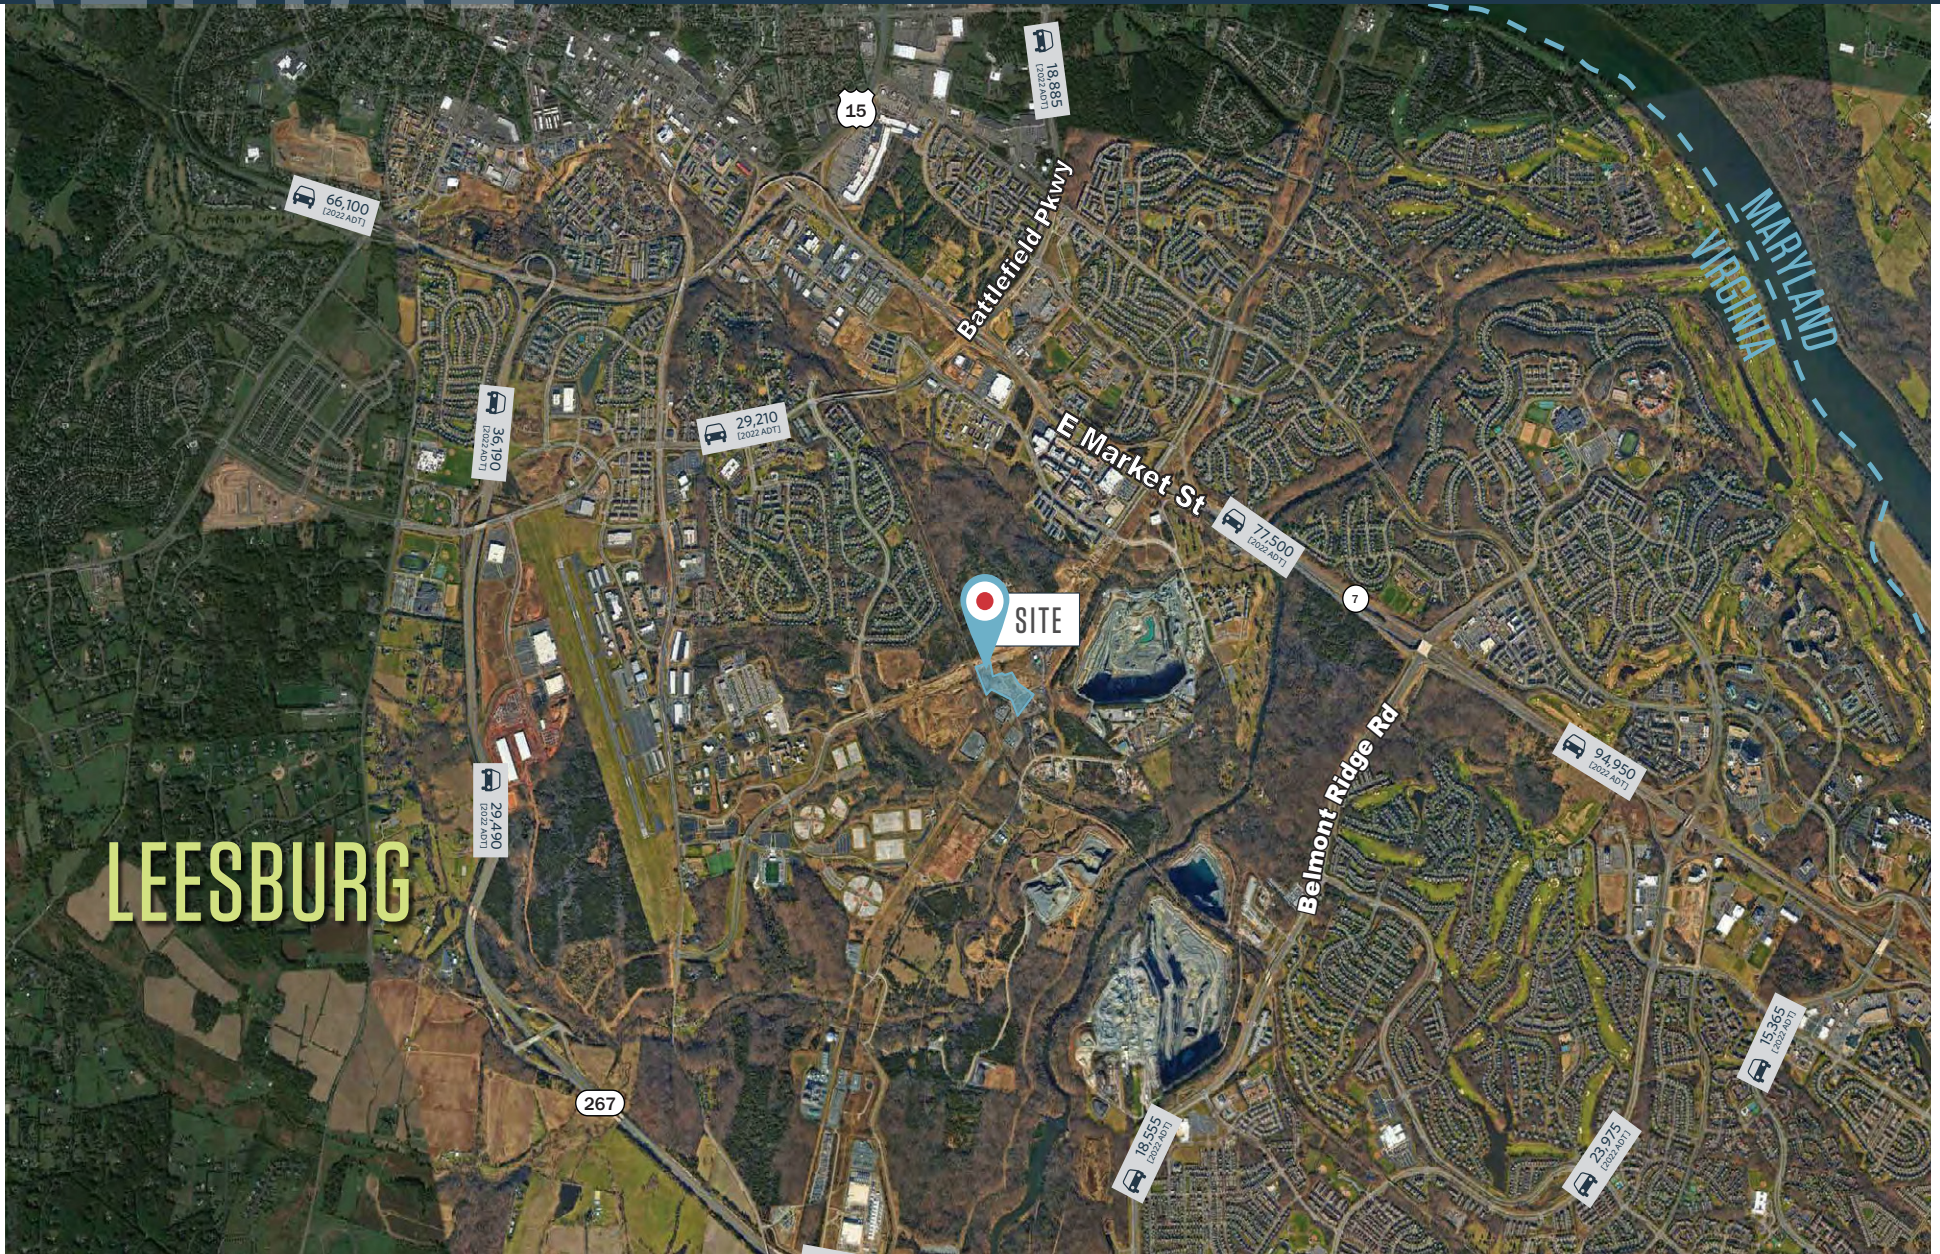

RYAN GOELLER, CCIM
rgoeller@klnb.com
703-268-2731

CHASE STEWART
cstewart@klnb.com
703-268-2732

JEFF TARAE
jtarae@klnb.com
703-268-2741

NAI klnb



19473 SAMUELS MILL CT

LEESBURG, VA 20175

FOR MORE INFORMATION, PLEASE CONTACT:

RYAN GOELLER, CCIM

rgoeller@klnb.com
703-268-2731

CHASE STEWART

cstewart@klnb.com
703-268-2732

JEFF TARAE

jtarae@klnb.com
703-268-2741

8065 Leesburg Pike, Suite 700, Tysons, VA 22182

.....

klnb.com



instagram.com/klnbcre



linkedin.com/company/klnb



facebook.com/KLNBCRE

CLICK TO VIEW PROPERTY WEBSITE

While we have no reason to doubt the accuracy of any of the information supplied, we cannot, and do not, guarantee its accuracy. All information should be independently verified prior to a purchase or lease of the property. We are not responsible for errors, omissions, misuse, or misinterpretation of information contained herein and make no warranty of any kind, express or implied, with respect to the property or any other matters.